REVISIONS		
REV	DESCRIPTION	DATE

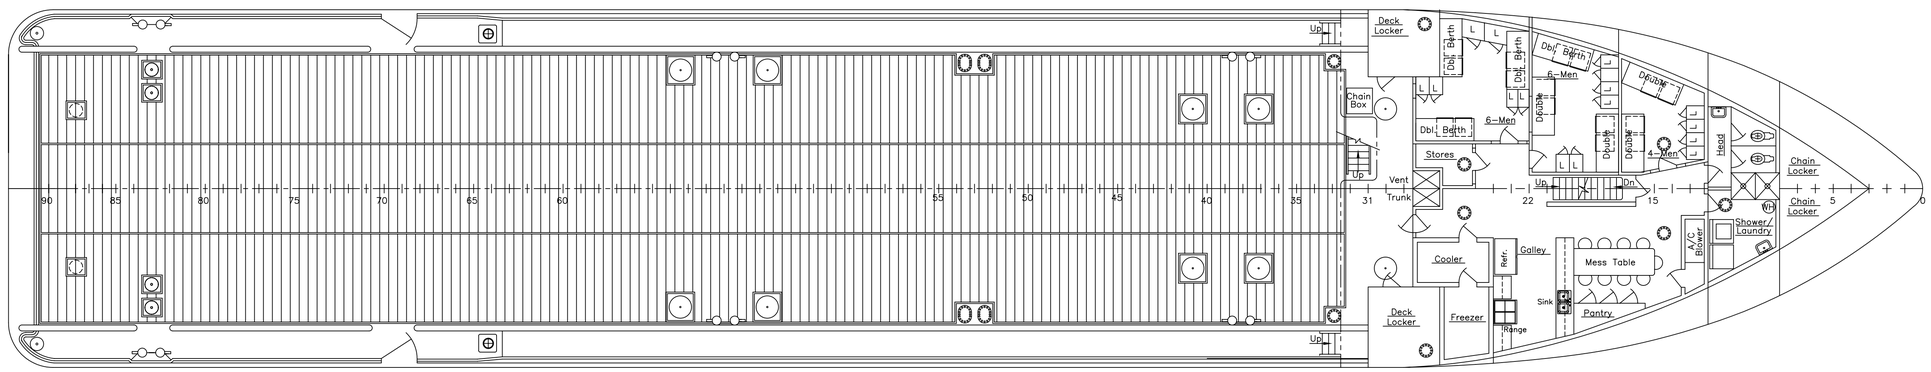

MAIN DECK
14'-0" ABOVE BASELINE

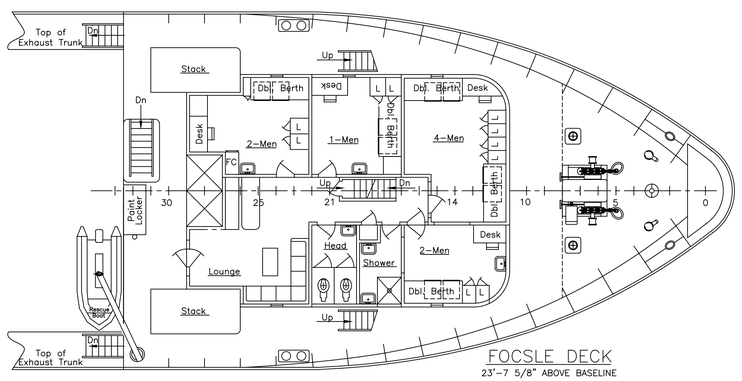

FOCSLE DECK
23'-7 5/8" ABOVE BASELINE

BRIDGE DK LEVEL
39'-9 1/4" ABOVE BASELINE

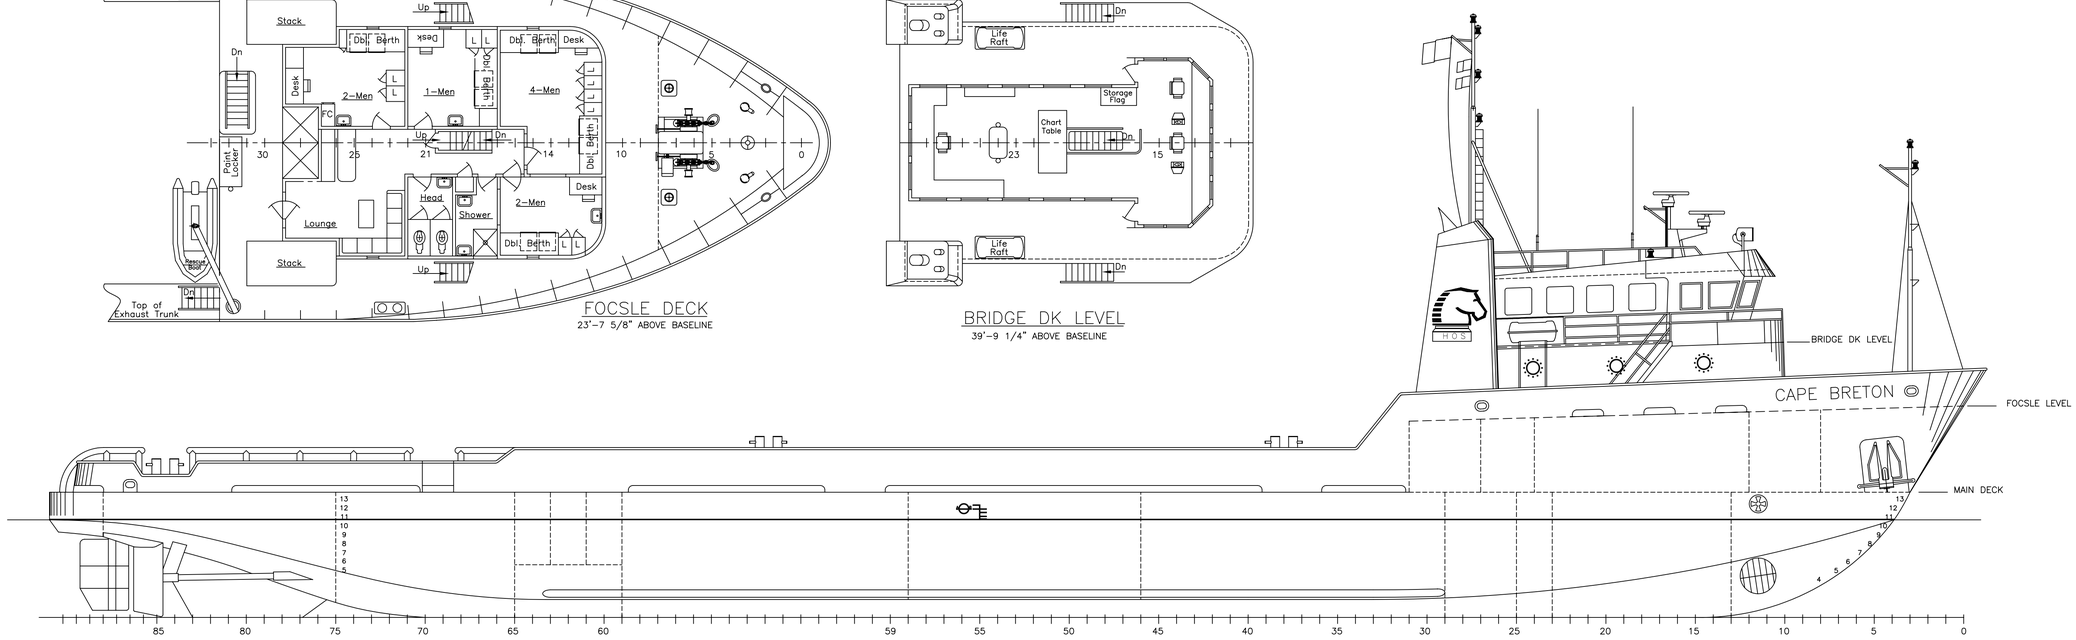

OUTBOARD PROFILE

THIS DRAWING, DESIGN CONCEPT AND SPECIFICATIONS ARE THE PROPERTY OF HORNBECK OFFSHORE SERVICES AND ARE FURNISHED ON A CONFIDENTIAL BASIS WITH AN EXPRESSED UNDERSTANDING THAT THEY WILL NOT BE COPIED IN ANY MANNER USED FOR MANUFACTURE, SOLD, TRANSFERRED, NOR USED TO THE DETRIMENT OF SAID FIRM WITHOUT WRITTEN PERMISSION. HOS ©

HORNBECK OFFSHORE SERVICES

DRAWN BY: W. THOMAS	220'-0" x 40'-0" x 15'-0" OSV CAPE BRETON		
CH'KD. BY: S. ARCENEAUX	PROFILE & ARRANGEMENT		
APP'D. BY:	SCALE: 1/8" = 1'-0"	DATE: 8-21-07	REV.
PROJECT #	DRAWING # 1.001	MPM HULL 41	0
		SHEET 1 OF 1	